IL 100 / 106 ALTERNATIVE 4C

LEVEE ACCESS ALTERNATIVES

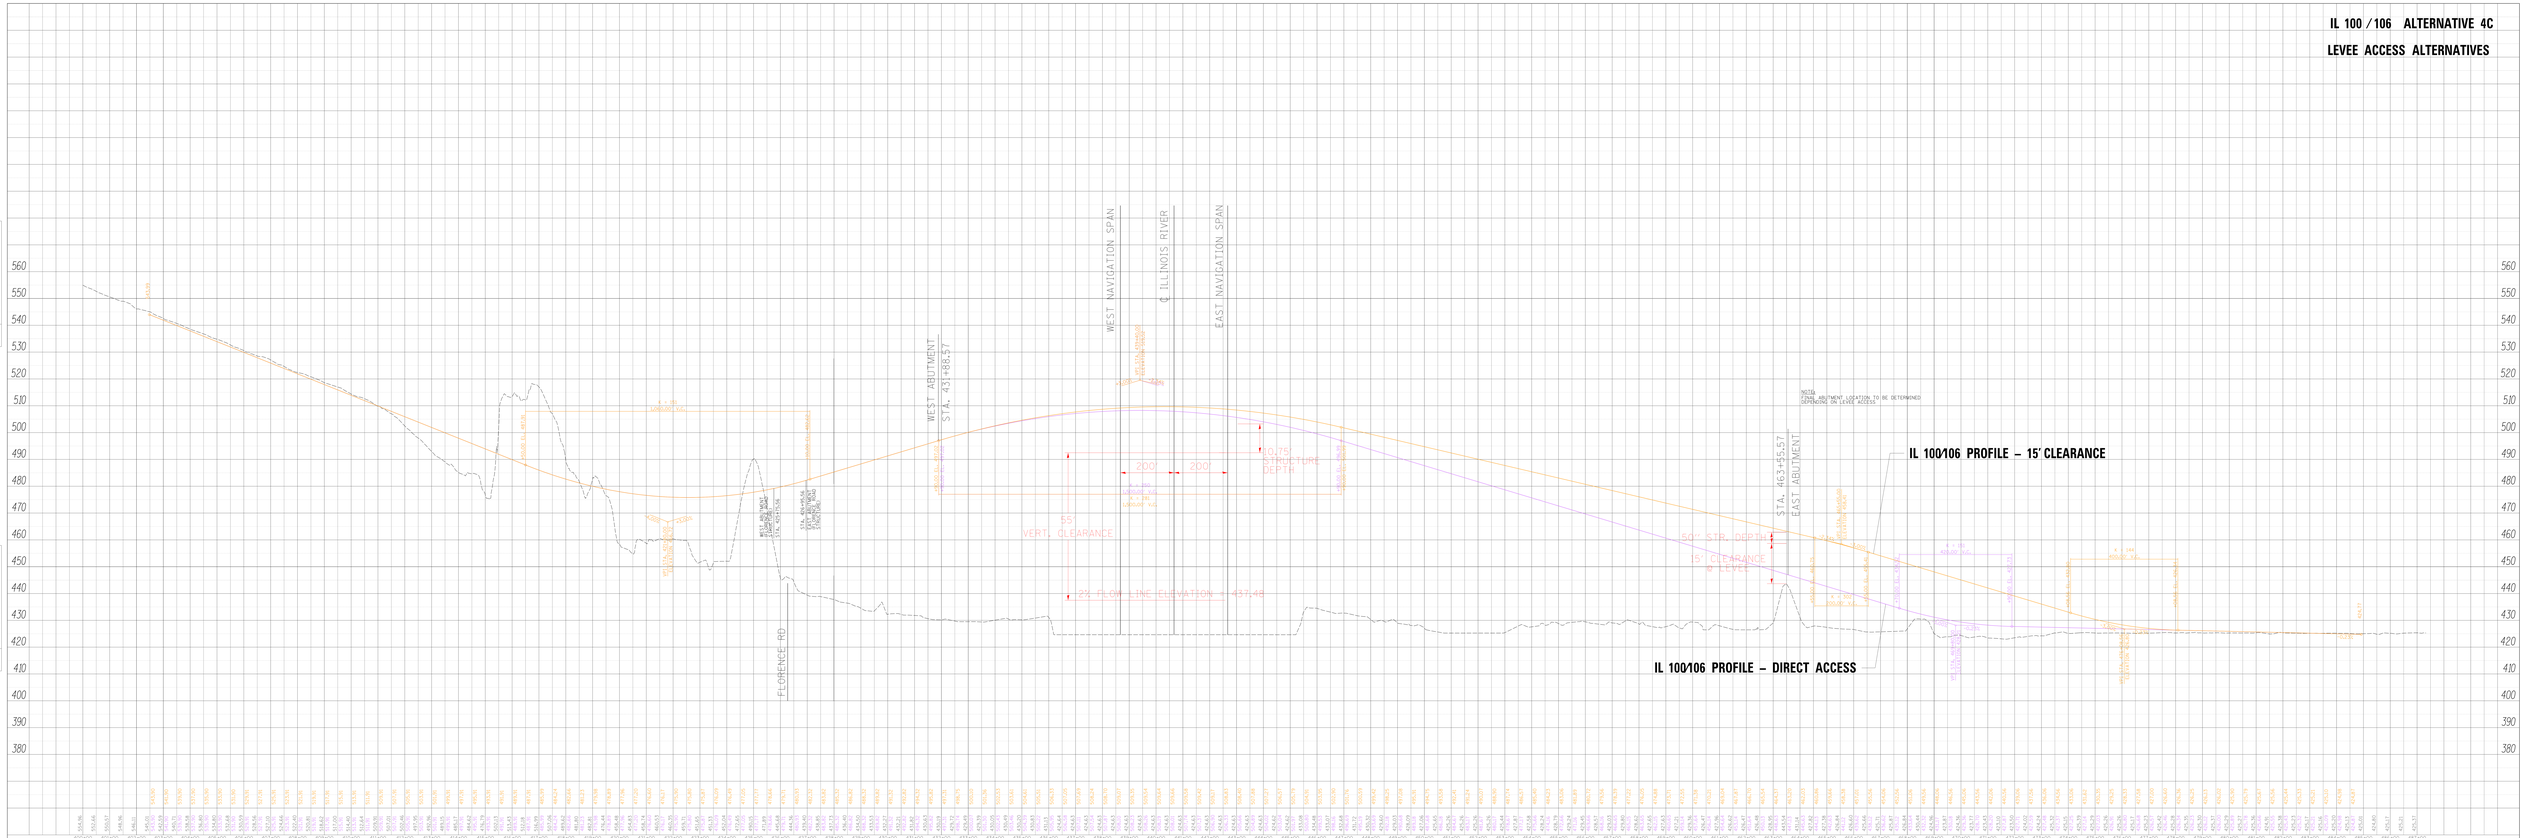

FILE NAME =	USER NAME = Houston Tuttoune	DESIGNED =	REVISED =
L:\1007-FORMAT\Drawing\Contents\...		DRAWN =	REVISED =
4C3 Alternative	PLOT SCALE = 100.0000 ' / in.	CHECKED =	REVISED =
	PLOT DATE = 10/11/2016 03:06:06 PM	DATE =	REVISED =

STATE OF ILLINOIS
DEPARTMENT OF TRANSPORTATION

IL 100 / 106
ALTERNATIVE 4C PROFILE

SCALE: SHEET OF SHEETS STA. TO STA.

F.A. RTE.	SECTION	COUNTY	TOTAL SHEETS	SHEET NO.
		CONTRACT NO.		

DISTRIBUTION AND PROJECT